


© ZYR TE Connectivity. All Rights Reserved.


REVISIONS					
P	LTR	DESCRIPTION	DATE	DWN	APVD
	B5	RELEASED (ECR-22-140190)	24/MAY/22	JW	KT

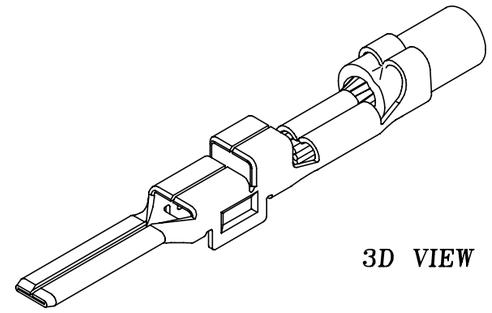


3D VIEW

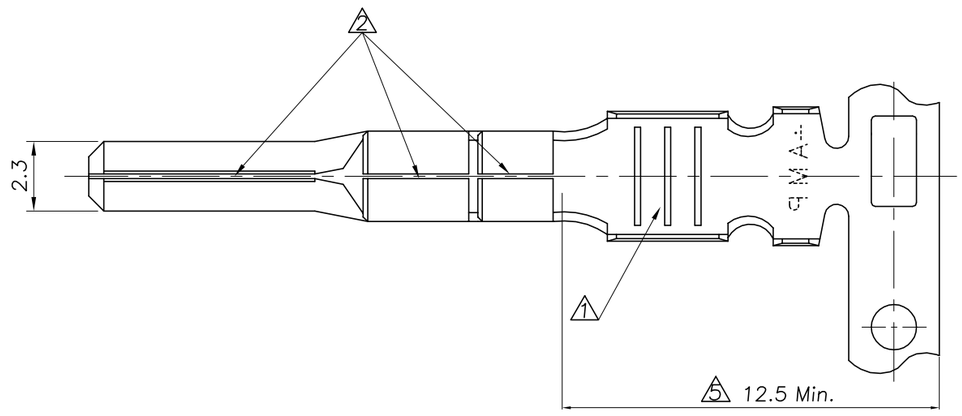

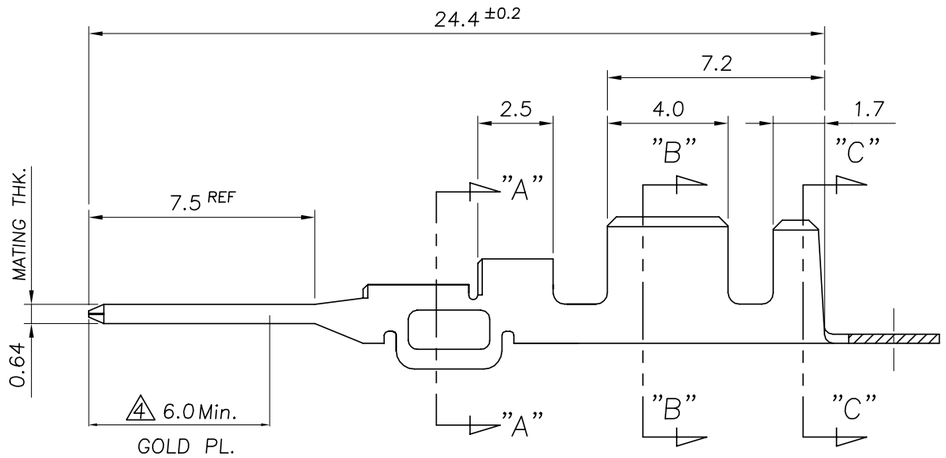


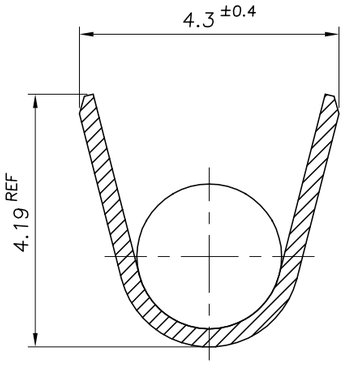

SECTION "B-B"
SCALE=10/1

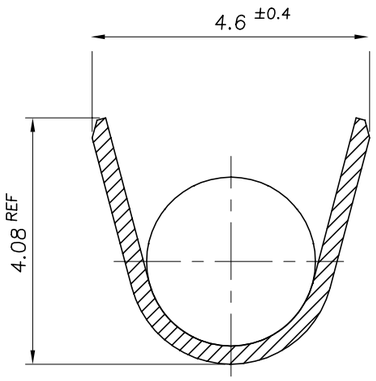

SECTION "C-C"
SCALE=10/1

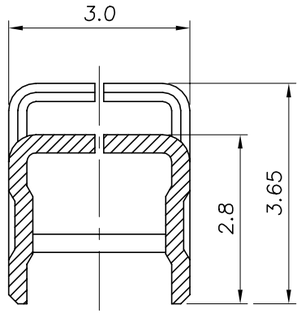

SECTION "A-A"
SCALE=10/1

* NOTES
4 THREE SERRATIONS CENTERED IN WIRE BARREL.
5 0.15 MAX GAP PERMISSIBLE.
3 WIRE SIZE EQUIV AVSS 2.0 ~ AESSXF 2.5sqmm.

4 5 ~~SELECTIVE GOLD~~ PRE-TINNED	BRASS STRIP 0.30THK.	~~1 368086 1~~ 368086-1
FINISH	MATERIAL	PART NUMBER

THIS DRAWING IS A CONTROLLED DOCUMENT.

TOLERANCES UNLESS OTHERWISE SPECIFIED:
0 <XX<10 ± 0.2
10≤XX<30 ± 0.25
ANGLES ± 3°

DIMENSIONS: ZPT

TOLERANCES UNLESS OTHERWISE SPECIFIED:

MATERIAL —

FINISH —

DWN KT JUNG
CHK JW JUNG
APVD HG CHO
PRODUCT SPEC 108-61021
APPLICATION SPEC 114-61004
WEIGHT NET; 0.37gf

TE Connectivity

NAME .090 II MLC TAB CONTACT

SIZE	CAGE CODE	DRAWING NO	RESTRICTED TO
A3	00779	C- 3 6 8 0 8 6	

CUSTOMER DRAWING | SCALE 5/1 | SHEET 1 OF 1 | REV B5

ZFR ZDL ZTL ZUD ZPA